Valley Blvd. Widening (CIP 22-02)
Project Location Map

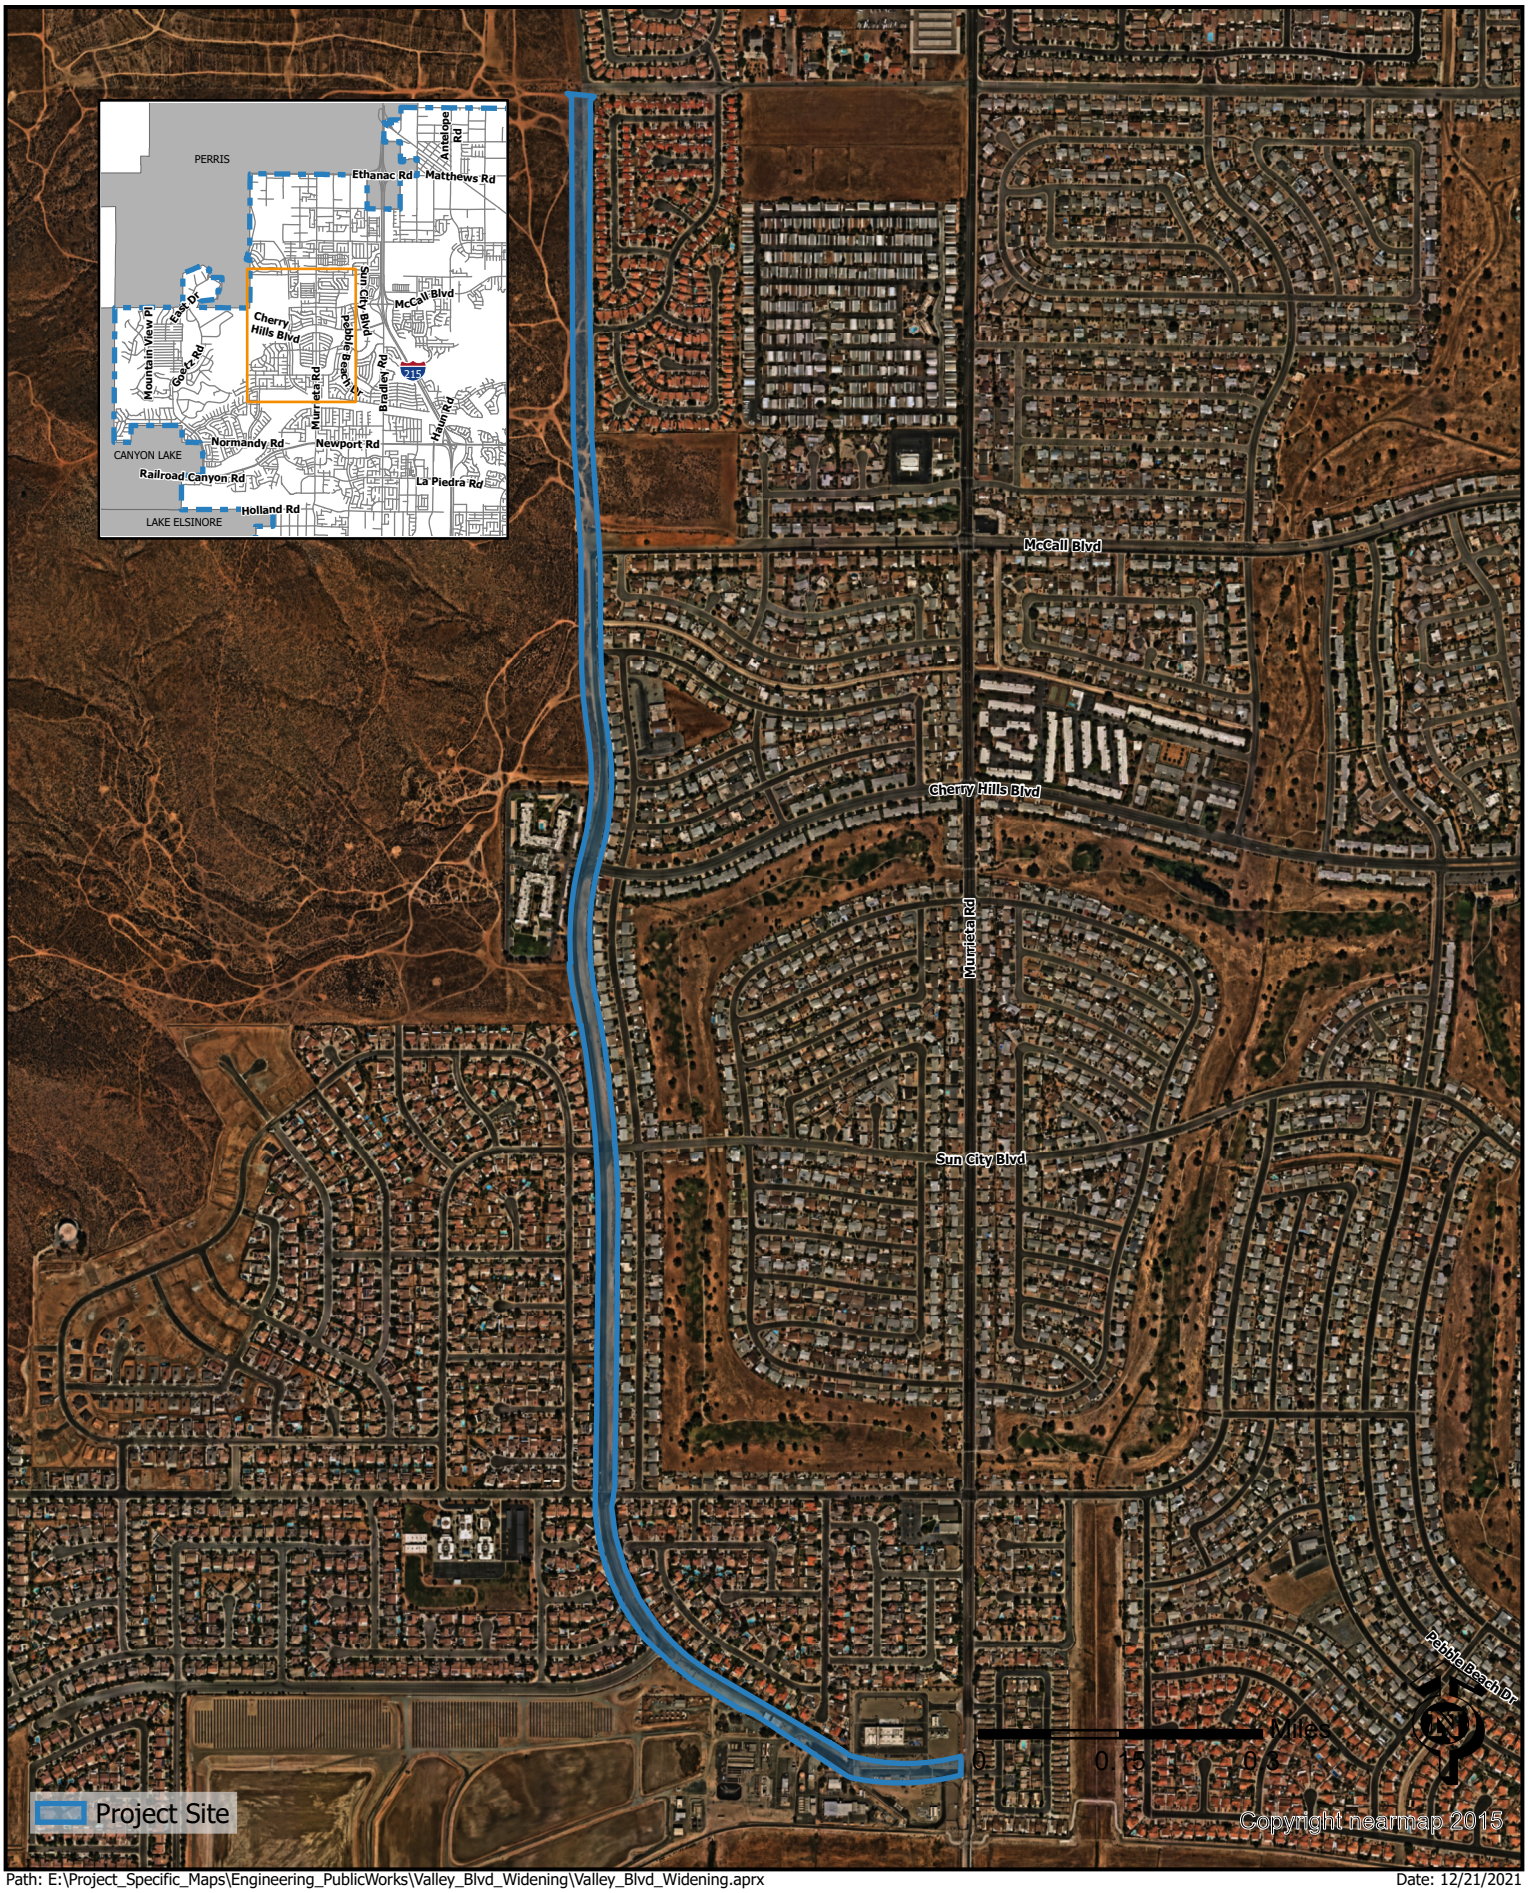

Path: E:\Project_Specific_Maps\Engineering_PublicWorks\Valley_Blvd_Widening\Valley_Blvd_Widening.aprx

Date: 12/21/2021